
Floor Plan

Scale 1:100

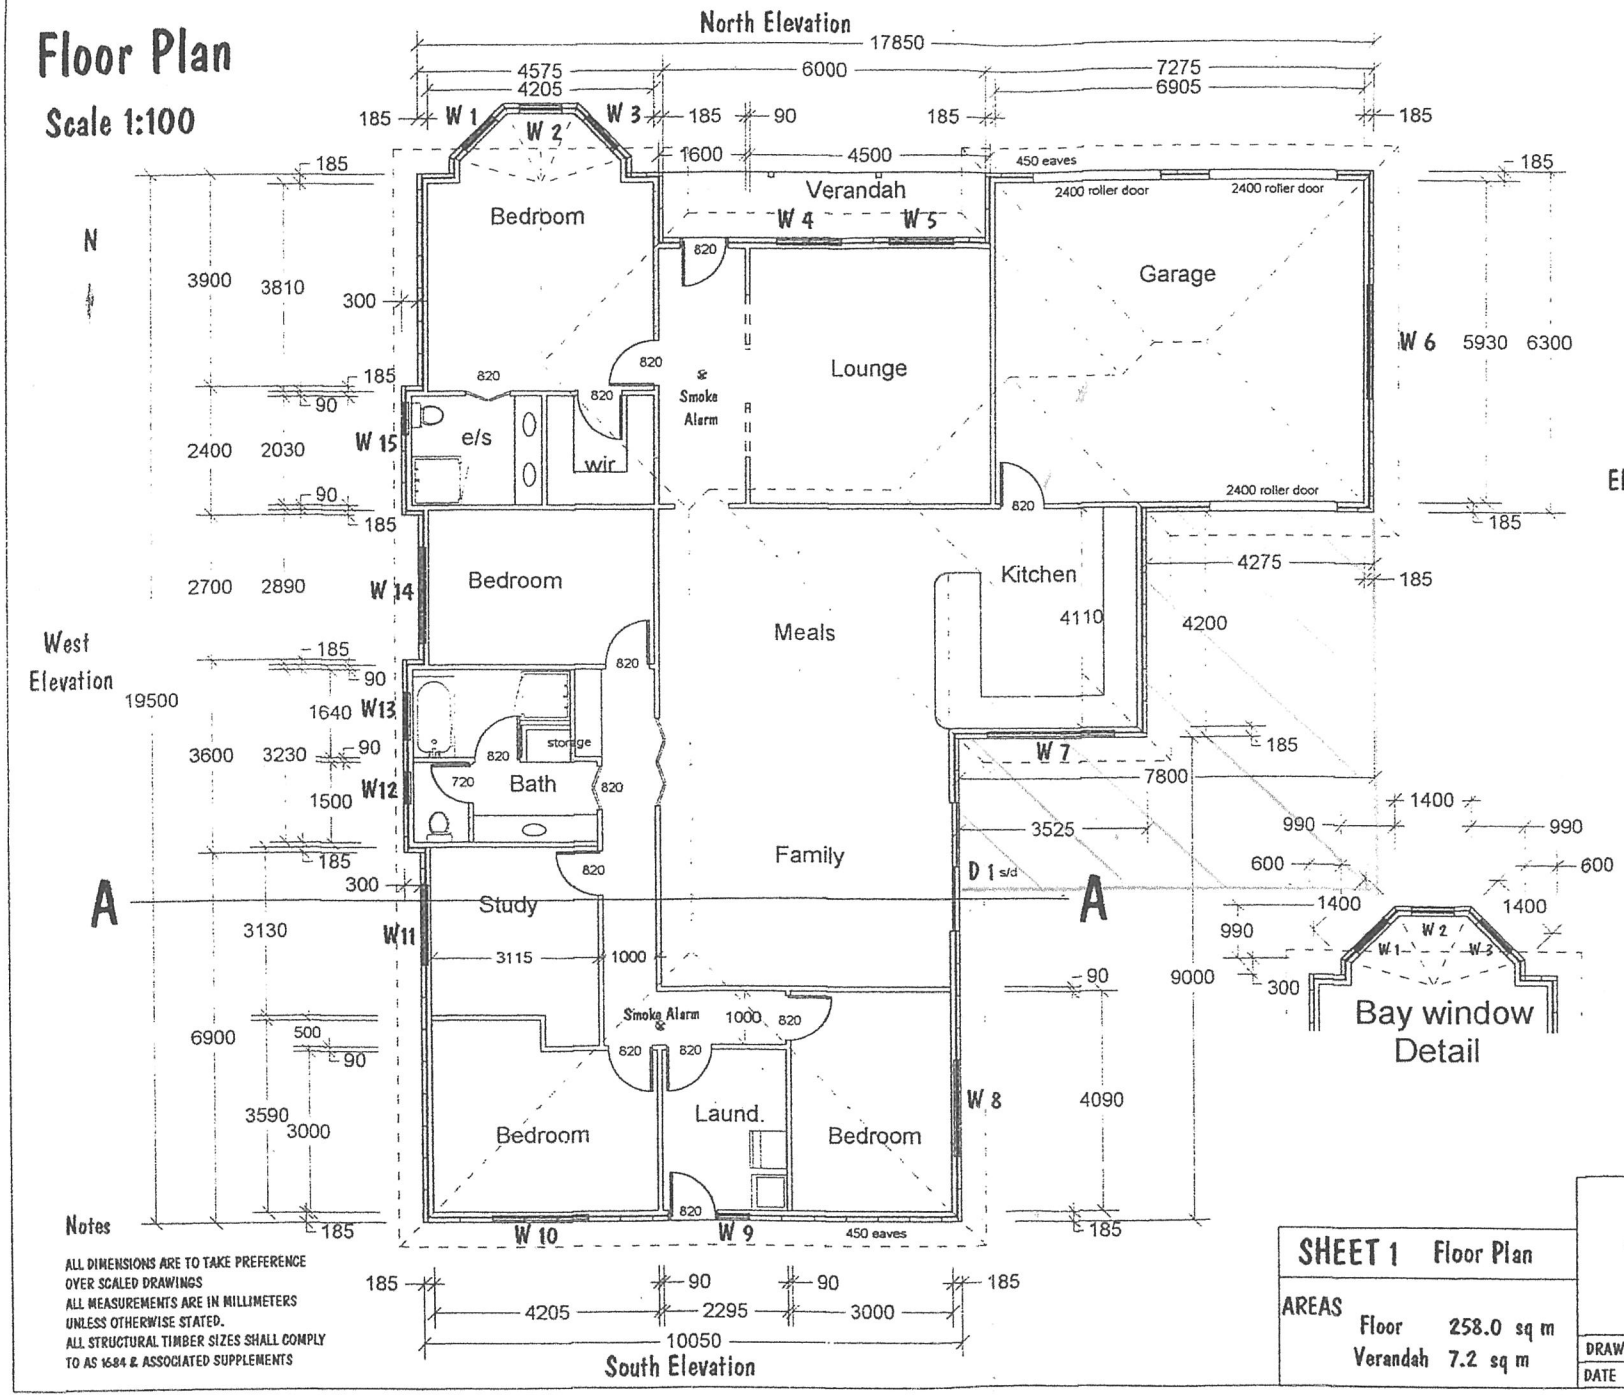

Construction Notes

External walls Hebel Power Panels
Internal walls 90x45 studwork
100mm concrete slab and footings
Trusses at 1200mm centres
Colorbond Roof
Aluminium Windows

Window Schedule

	SIZE w	h	SCREEN	GLASS	LINTEL Internal
W1	800	1800 Arch	Yes	Clear	45x70 F5
W2	800	1800 Arch	Yes	Clear	45x70 F5
W3	800	1800 Arch	Yes	Clear	45x70 F5
W4	1200	1800	Yes	Clear	140x45 F5
W5	1200	1800	Yes	Clear	140x45 F5
W6	2100	1000	Yes	Clear	170x70 F5
W7	2400	1050	Yes	Clear	190x70 F5
W8	1800	1500	Yes	Clear	190x45 F5
W9	600	800	Yes	Clear	90x35 F5
W10	1800	1500	Yes	Clear	190x45 F5
W11	1500	1500	Yes	Clear	170x45 F5
W12	600	600	Yes	Opaque	90x35 F5
W13	900	1000	Yes	Opaque	90x70 F5
W14	1800	1500	Yes	Clear	190x45 F5
W15	600	800	Yes	Opaque	90x35 F5
D1	2400	2100	Yes	Clear	190x70 F5

Notes

ALL DIMENSIONS ARE TO TAKE PREFERENCE OVER SCALED DRAWINGS
ALL MEASUREMENTS ARE IN MILLIMETERS UNLESS OTHERWISE STATED.
ALL STRUCTURAL TIMBER SIZES SHALL COMPLY TO AS 1684 & ASSOCIATED SUPPLEMENTS

SHEET 1 Floor Plan

AREAS
Floor 258.0 sq m
Verandah 7.2 sq m

Proposed Residence for
Andrew Pennell and Heidi Campbell
Lot 12 Bill Jones Court Port Pirie
Phone (08) 8632 5224

DRAWN I. Hillenbrand Ph. 8388 9430		Modified
DATE 7.1.2000	SCALE 1:100	PennPlan.tcw