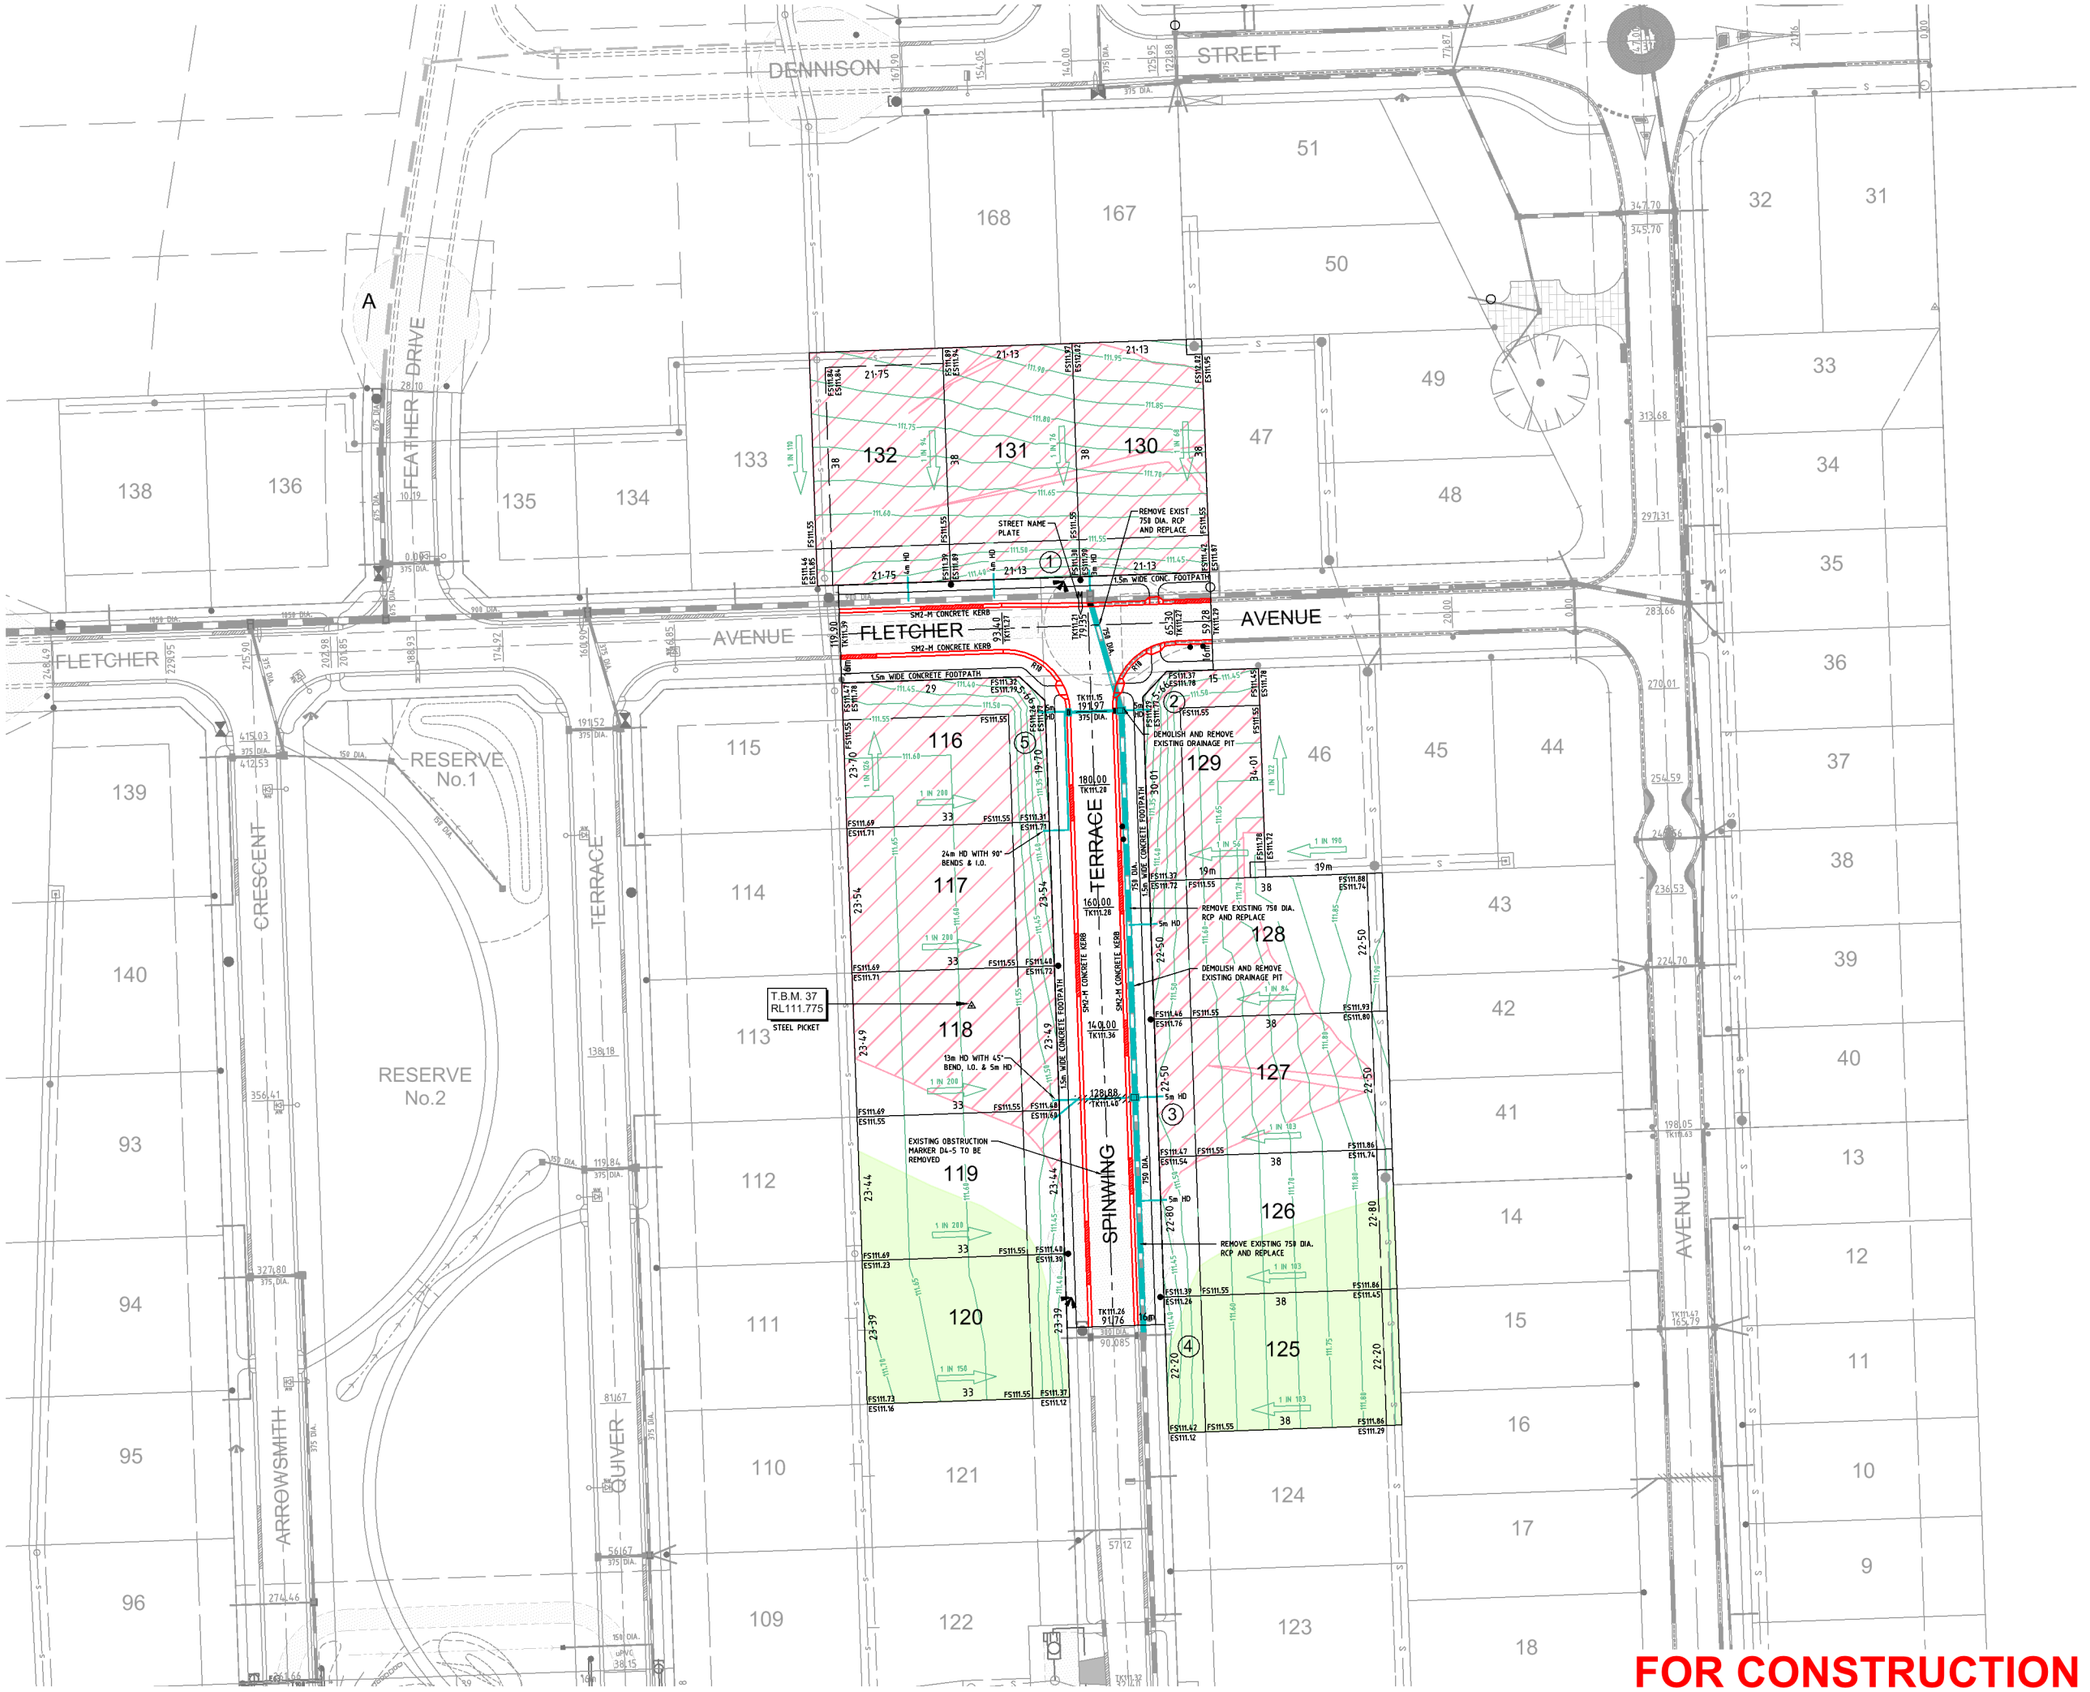

COMPACTION REQUIREMENT ON ALLOTMENTS

COMPACTION	MOISTURE CONTROL
95% STANDARD (min)	± 2% OPTIMUM

1. PLEASE NOTE THAT CLAY FILLING SHALL STOP AT FSL -50mm
2. INITIAL EARTH WORKS HAVE PREVIOUSLY BEEN UNDERTAKEN
3. ES LEVELS SHOWN DEPICT THE SURFACE FOLLOWING INITIAL EARTH WORKS

APPROX 1% FLOOD LEVEL 111.55

REVISION	DATE

LEGEND

	EXISTING	PROPOSED
SURFACE LEVEL	ES112.88	FS112.83
CONTOUR		111.25
STORMWATER PIPE		
STABILISED SAND BACKFILL		
STORMWATER PIT		
ROLLOVER KERB		
KERB AND CHANNEL		
SEMI-MOUNTABLE KERB		
VEHICLE CROSSING (PREFERRED)		
POWERCOR SERVICE PIT		
UNDERGROUND POWER	E	
TELECOM'S PIT		
TELECOM'S CABLE	T	
SEWER MAIN	S	S
WATER MAIN / FIREPLUG	W	
HOUSE DRAINAGE BLOCK		HD
PERMANENT SURVEY MARK		
PIT No.		1
DIRECTION OF STORMWATER RUNOFF		
CUT ON ALLOTMENTS		
FILL ON ALLOTMENTS IN EXCESS OF 300mm		

0 5 10 20m

Scale 1 : 500 @ A1

Chris Smith & ASSOCIATES PTY LTD

· CIVIL ENGINEERS · LAND SURVEYORS
· URBAN & REGIONAL PLANNERS · PROJECT MANAGERS
LEVEL 1 / 135 FRYERS STREET, SHEPPARTON, VIC. 3630
PH: (03) 5820 7700 FAX: (03) 5822 4878 www.csmith.com.au

Designed	Lisa Stevens	September 2018
Drawn	Lisa Stevens	September 2018
Checked	Chris Mepham	October 2018
Approved		

Waranga Pty. Ltd.
Park Views Estate - Stage 6A
(Formally Archer's Field Estate)
Fletcher Avenue, Mooroopna
Street & Drainage Construction
Layout Plan
Drawing No. 18108/SD02 **Rev. -**
Sheet No. 2 of 11 18108 SD02v0.dwg
A1

© Chris Smith & Associates ABN 14 627 882 064
THIS DOCUMENT IS COPYRIGHT AND MAY ONLY BE USED FOR THE PURPOSE FOR WHICH IT WAS COMMISSIONED. UNAUTHORISED USE PROHIBITED. ALL DIMENSIONS AND LEVELS TO BE CHECKED ON THE PROJECT BEFORE COMMENCING ANY WORKS OR SHOP DRAWINGS. DRAWINGS NOT TO BE SCALED.