PLAN OF SUBDIVISION

LV USE ONLY

PS849688W

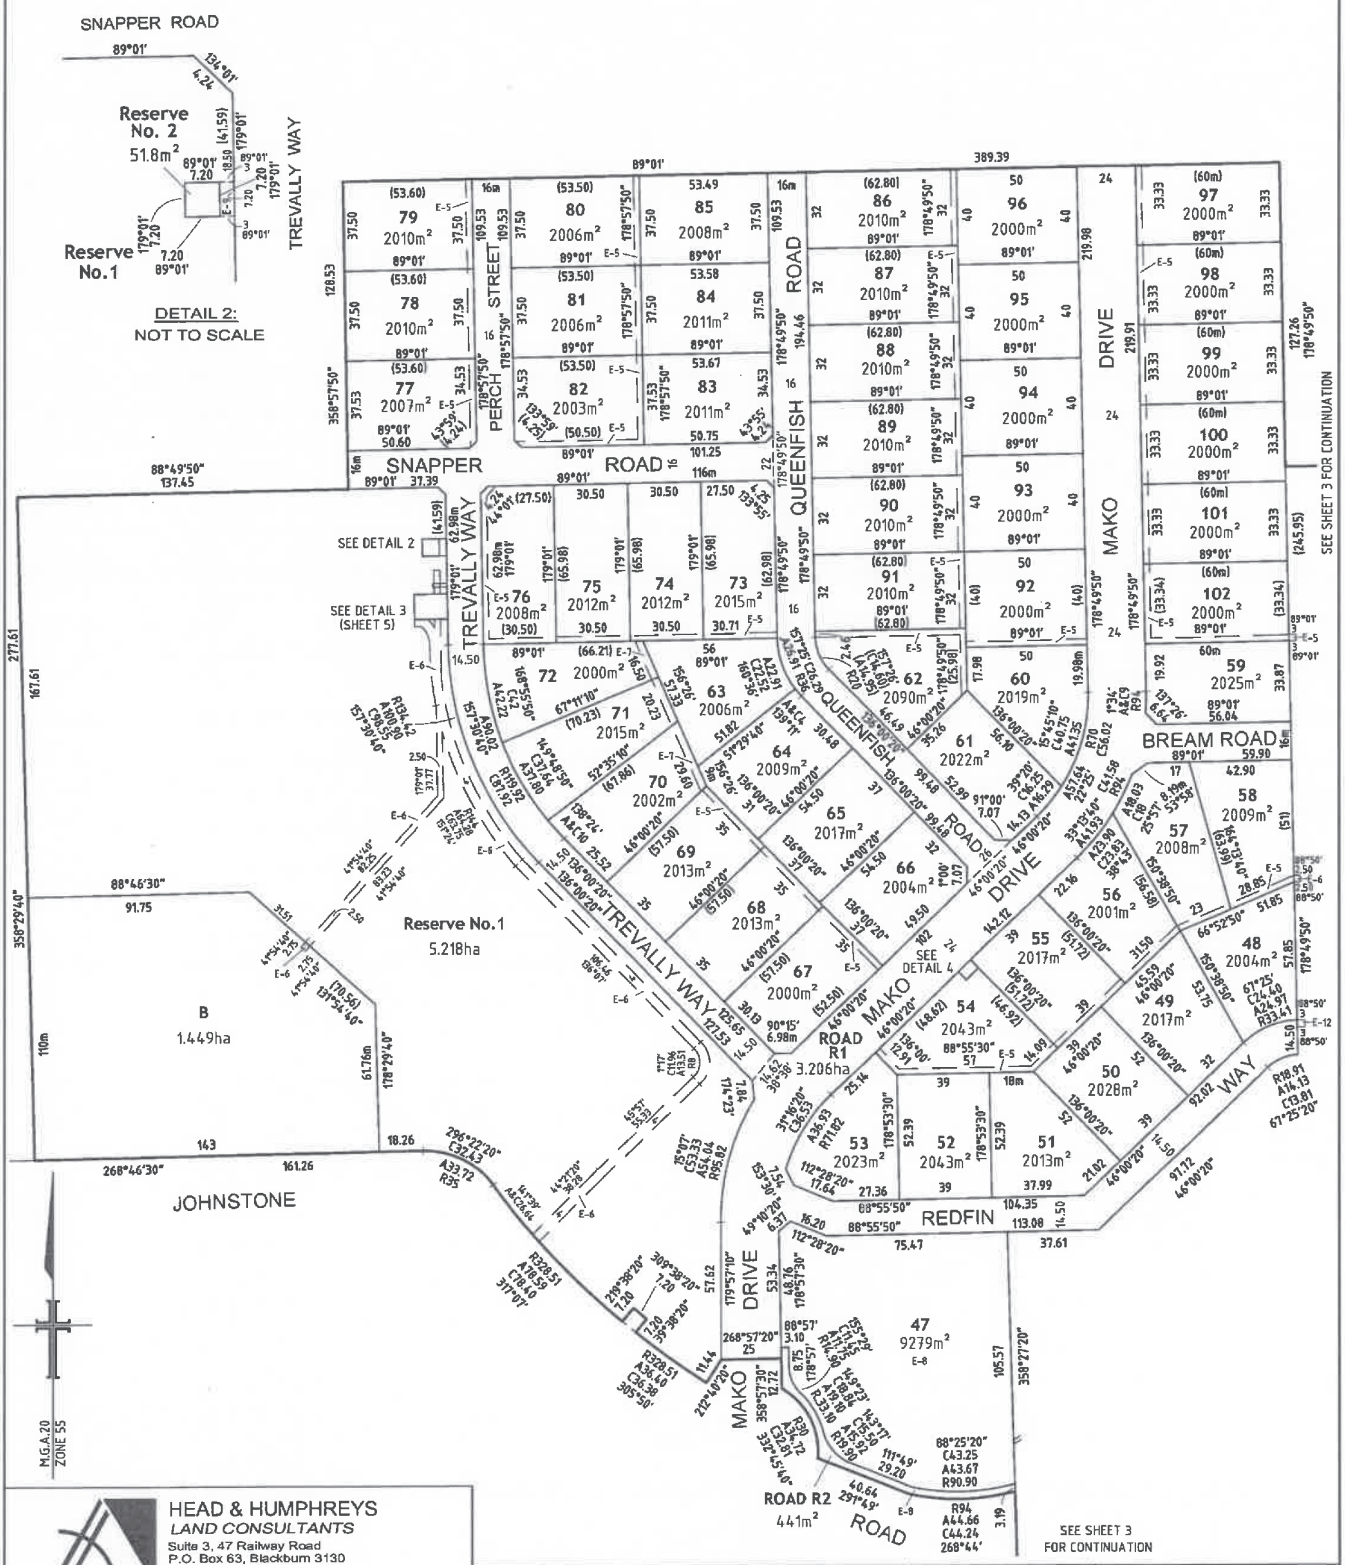

HEAD & HUMPHREYS
LAND CONSULTANTS
Suite 3, 47 Railway Road
P.O. Box 63, Blackburn 3130
Tel: 9875 8777 Fax: 9875 8776
e-mail: contact@hhsurvey.com.au
ABN 80 006 518 169

REF **8092** 8092-03-SUB-0108.DWG 20.03.2024 **08** ORIGINAL SHEET SIZE: A3 SHEET 4

ORIGINAL SHEET SIZE	SCALE
A3	1:2000

20 0 20 40 80 120
LENGTHS ARE IN METRES

Digitally signed by: Jason Ollerenshaw, Licensed Surveyor, Surveyor's Plan Version (08), 20/03/2024, SPEAR Ref: S180028A

Digitally signed by: Greater Shepparton City Council, 02/05/2024, SPEAR Ref: S180028A